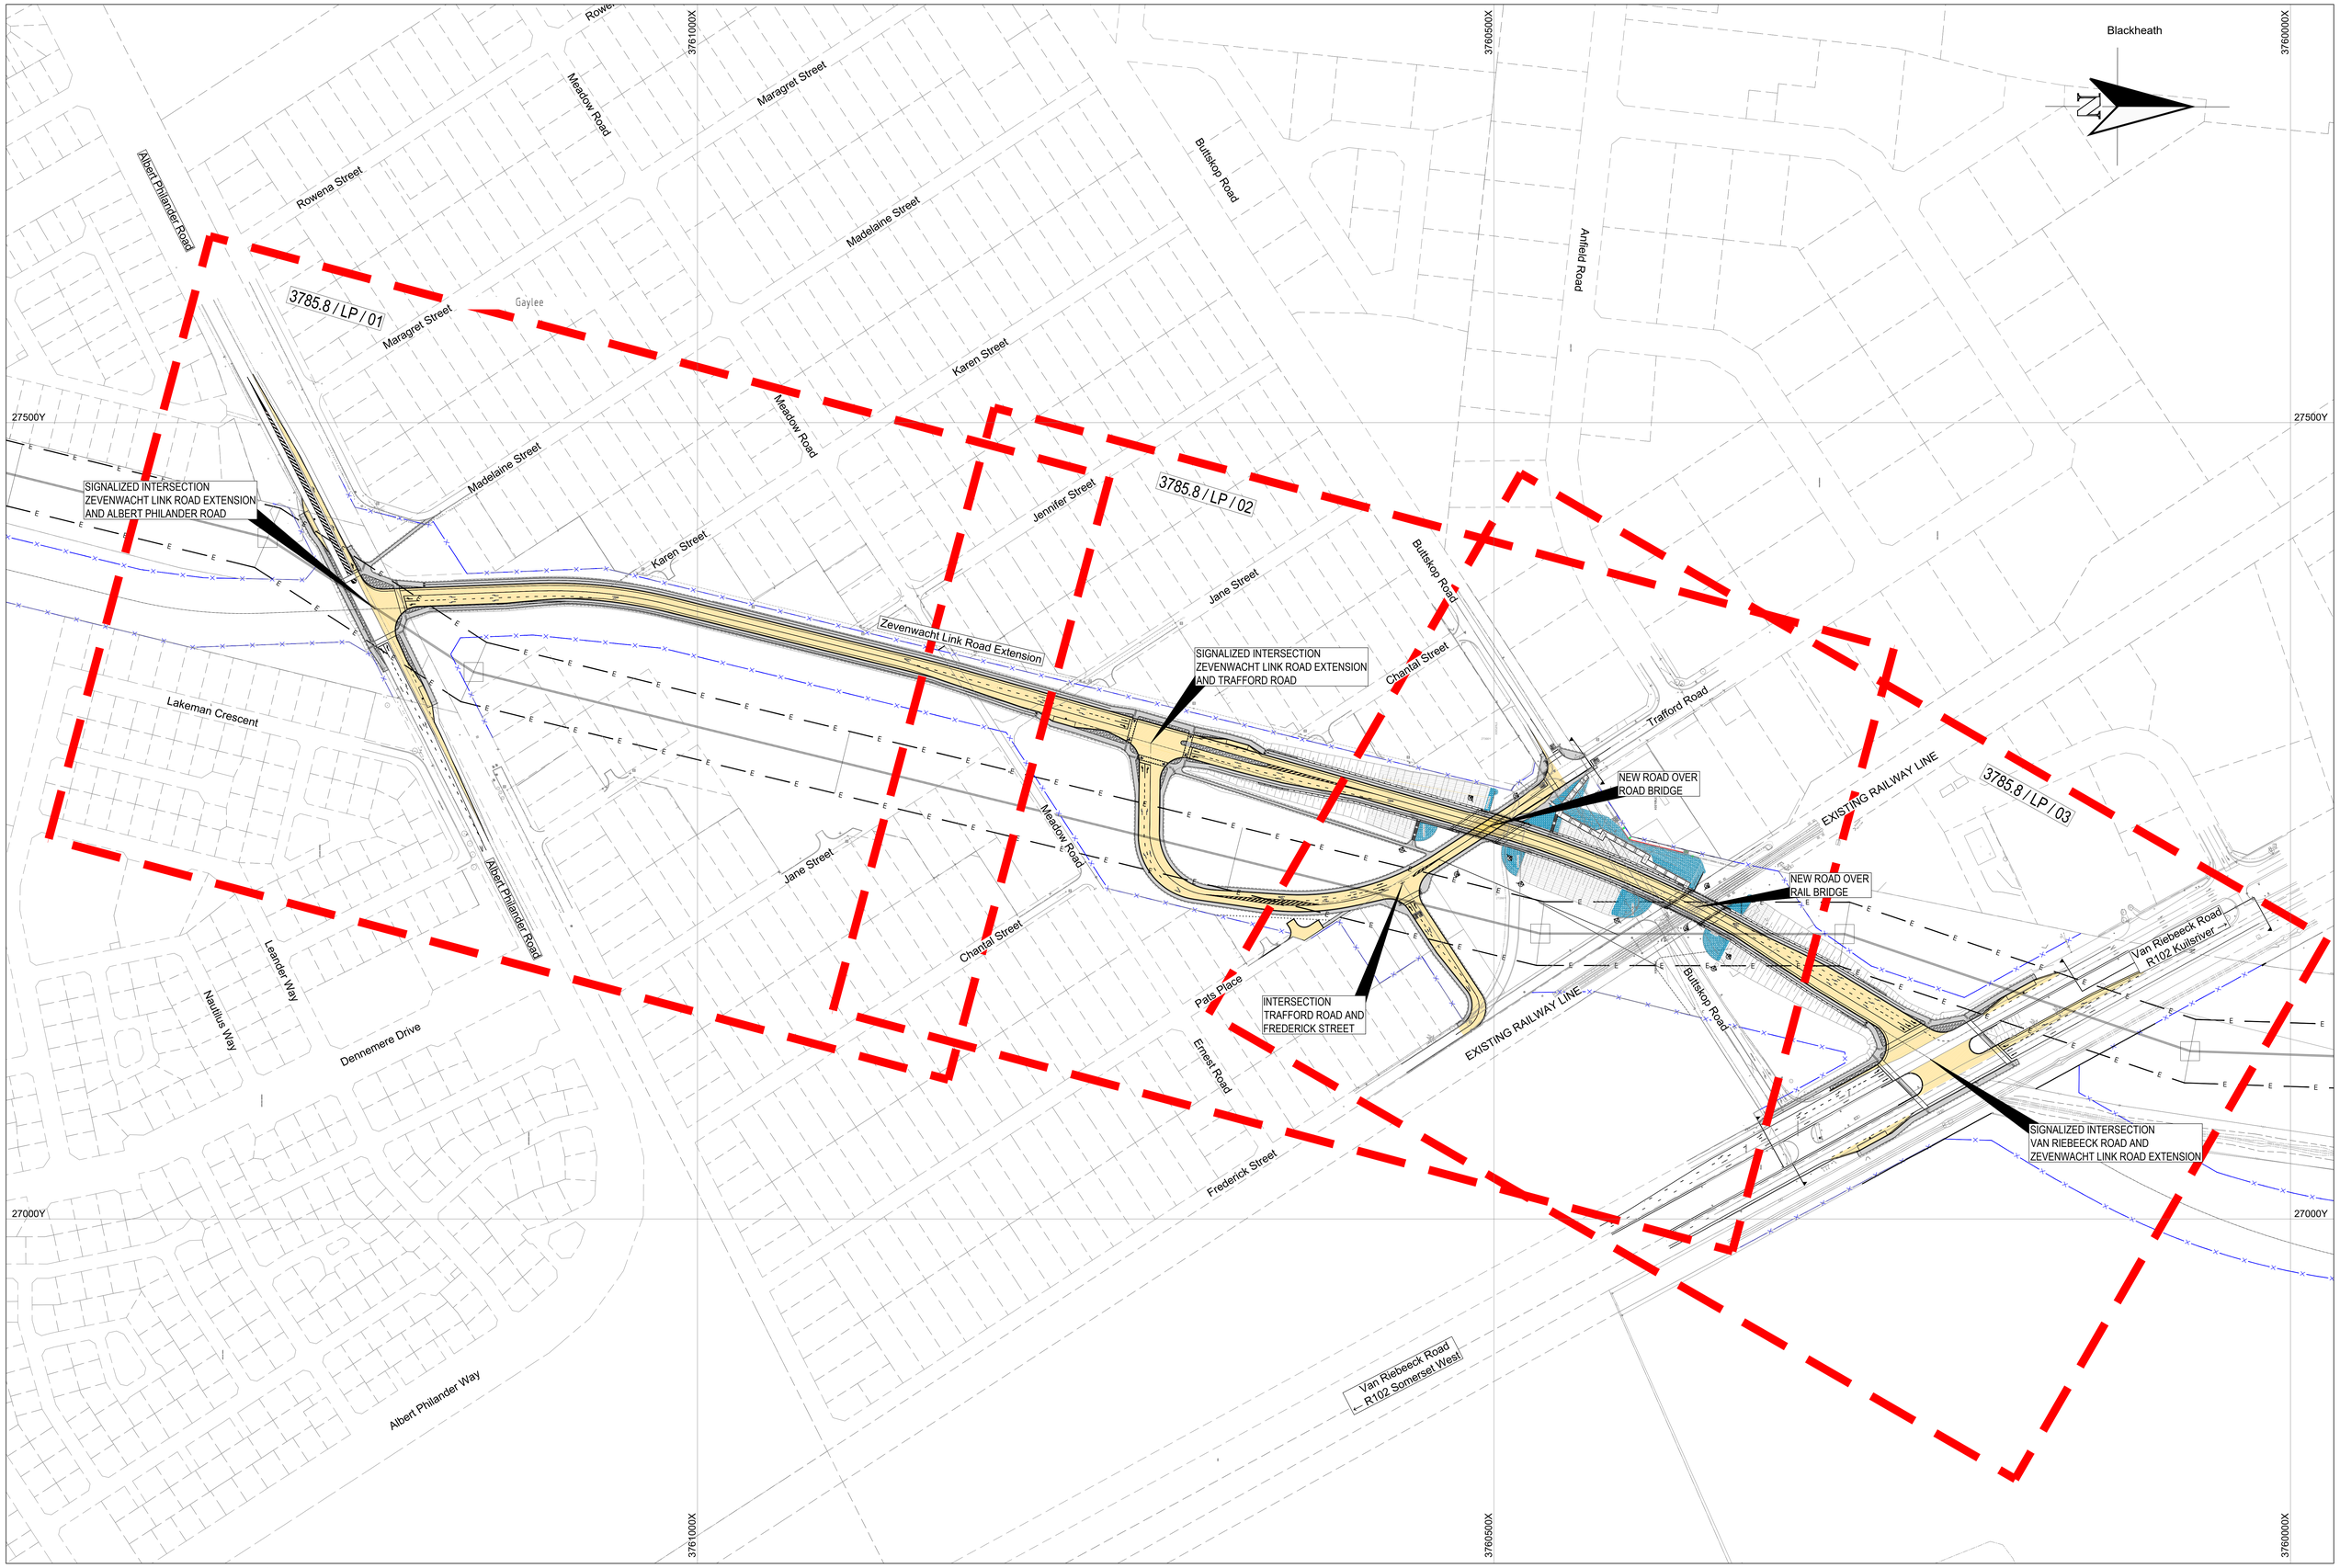

INNOVATIVE TRANSPORT SOLUTIONS

29 De Havilland Crescent
Pro Park, Building 1
Persequor Technopark
Pretoria
0020

Tel: (012) 349 1664

gauteng@itsglobal.co.za
www.itsglobal.co.za

CLIENT: CITY OF CAPE TOWN ISIXEKO SASEKAPA STAD KAAPSTAD

APPROVED - AS BUILTS

Name : -
Prof. Reg. No. : -
Date : -

APPROVED - CONSTRUCTION

Name : -
Prof. Reg. No. : -
Date : -

NO.	DATE	REVISION	SIGNED
B	20/05/2021	DETAIL DESIGN - ISSUED FOR TENDER PURPOSES	
A	01/12/2020	DETAIL DESIGN - ISSUED FOR APPROVAL	

	NAME:	SIGNED:	DATE:
DESIGNED:	J. ERASMUS		23/06/2021
DRAWN:	C. DIPPENAAR		23/06/2021
CHECKED:	J. ERASMUS		23/06/2021

KOPIEREG VOORBEHOU / COPYRIGHT RESERVED

PROJECT: BUTTSKOP LEVEL CROSSING ELIMINATION PROJECT

DRAWING TITLE: ZEVENWACHT LINK ROAD EXTENSION
KEY PLAN

SCALE: 1:1250 @ A0

REV: B

DATE: 2020 / 12 / 01

DRAWING NUMBER: 3785.8 / KP / 02

Y:\3785.8 Blackheath Road Network Review - CPTI\11. Drawings, Figures and GIS\CAD-Detail Design\3785.8_CoCT_ButtskopRoad_01_KP-02_CD(_2021-04-15.dwg